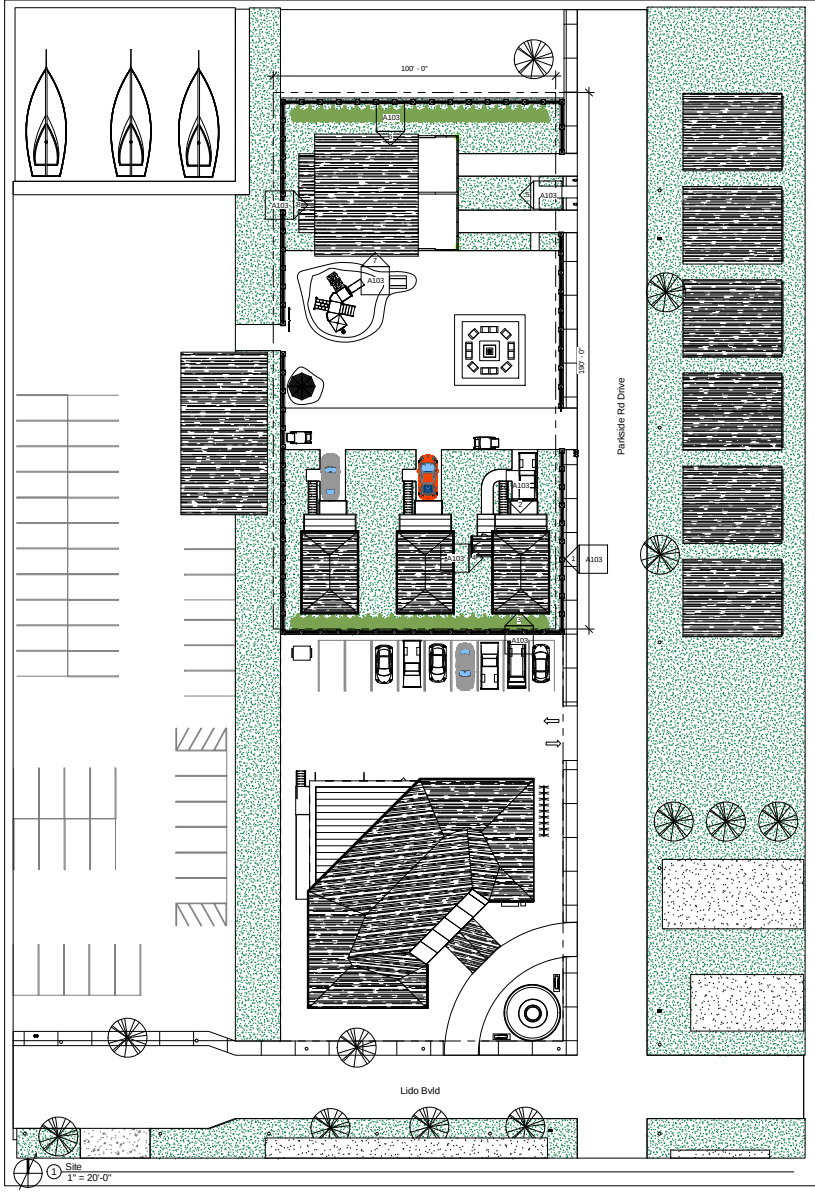

1 Site
1" = 20'-0"

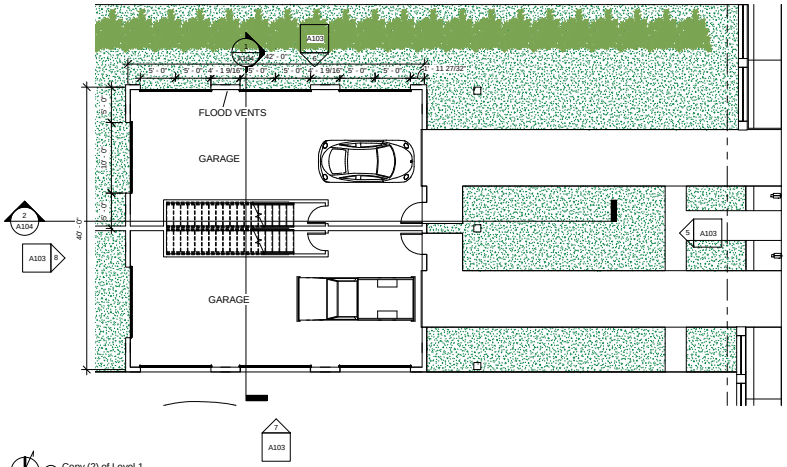

2 Copy (2) of Level 1
1/8" = 1'-0"

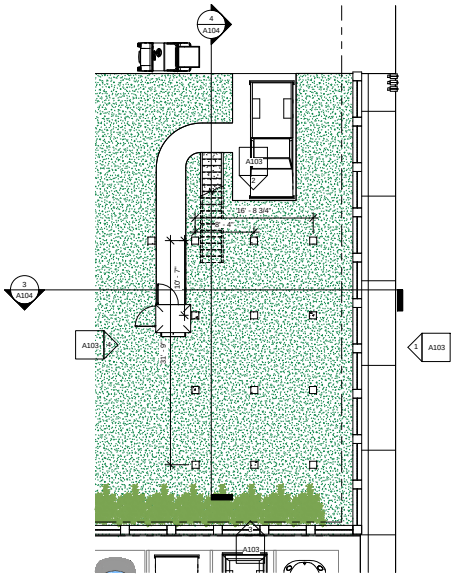

3 Copy of Level 1
1/8" = 1'-0"

Autodesk® Revit®

www.autodesk.com/revit

Duel Family Unit:
3200 SF
1600 SF per family

Single Family Unit:
950 SF ea.

This project will provide houses in Point Lookout, NY. The housing must fit into the community and work with the existing library design.

My solution was to create a duel family housing unit, and three single family housing units. One of the housing units is handicap-accessible. I chose to use a pocket neighborhood approach to this design solution.

No.	Description	Date

Steven Chiocchio

Point Lookout

Project 3

Project number	3
Date	5/04/2015
Drawn by	Steven Chiocchio
Checked by	Professor Anderson

A101

Scale	As indicated

5/7/2015 3:34:36 PM

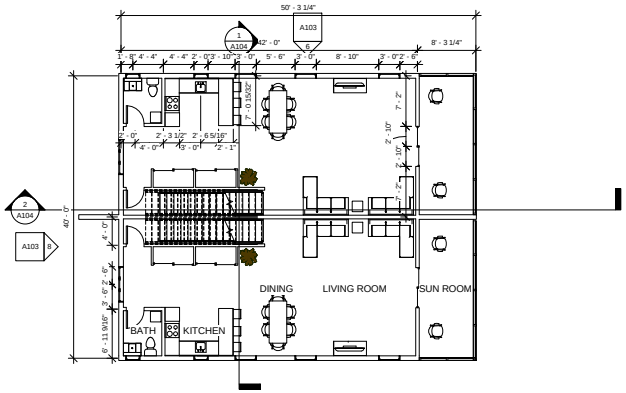

1 Level 3
1/8" = 1'-0"

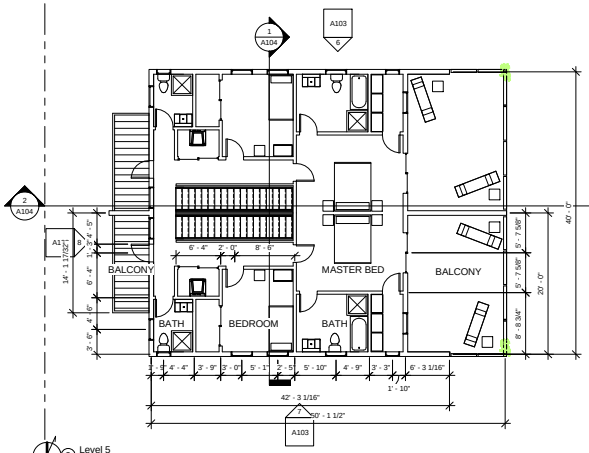

3 Level 5
1/8" = 1'-0"

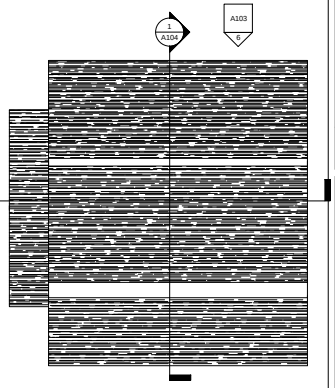

6 Level 8
1/8" = 1'-0"

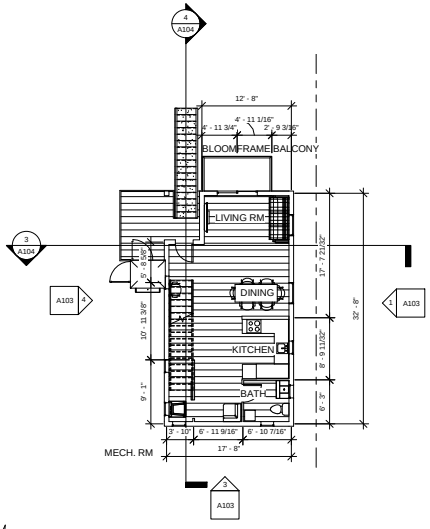

2 Copy of Level 3
1/8" = 1'-0"

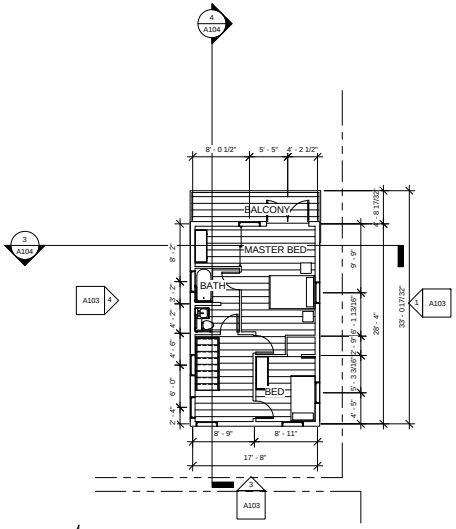

4 Copy of Level 5
1/8" = 1'-0"

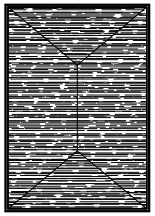

5 Copy of Level 8
1/8" = 1'-0"

Autodesk® Revit®

www.autodesk.com/revit

No.	Description	Date

Steven Chiocchio

Point Lookout

Project 3

Project number	3
Date	5/04/2015
Drawn by	Steven Chiocchio
Checked by	Professor Anderson

A102

Scale 1/8" = 1'-0"

5/7/2015 3:15:49 PM

1 East Single Family
1/8" = 1'-0"

3 North Single Family
1/8" = 1'-0"

2 South Single Family
1/8" = 1'-0"

4 West Single Family
1/8" = 1'-0"

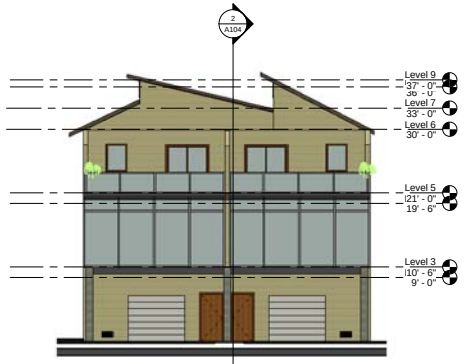

5 East Double Family
1/8" = 1'-0"

7 North Double Family
1/8" = 1'-0"

6 South Double Family
1/8" = 1'-0"

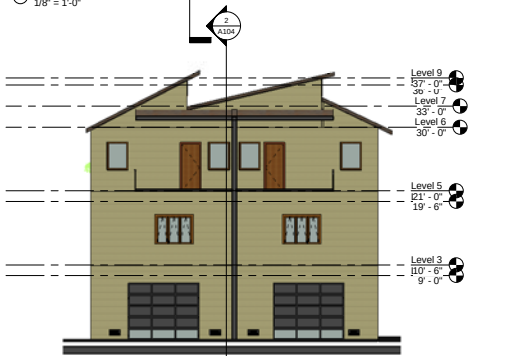

8 West Double Family
1/8" = 1'-0"

Autodesk Revit

www.autodesk.com/revit

No.	Description	Date

Steven Chiocchio

Point Lookout

Project 3

Project number	3
Date	5/04/2015
Drawn by	Steven Chiocchio
Checked by	Professor Anderson

A103

Scale 1/8" = 1'-0"

5/7/2015 3:16:44 PM

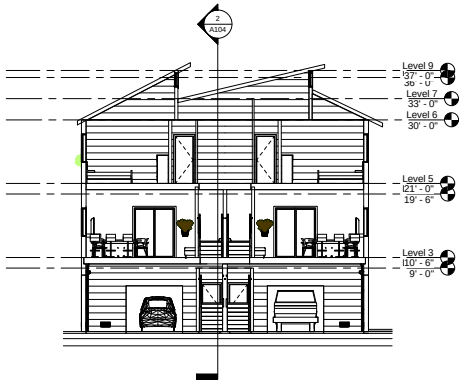

1 Section 1
1/8" = 1'-0"

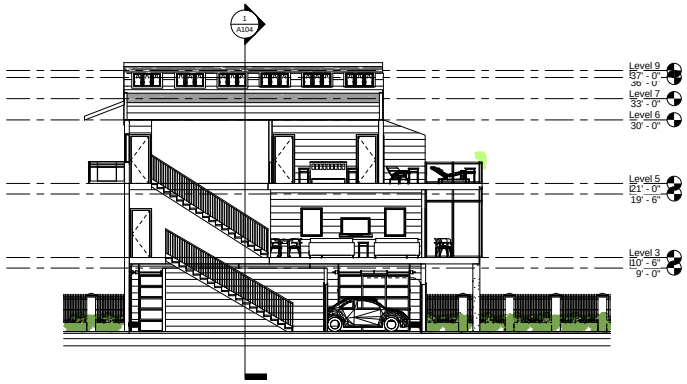

2 Section 2
1/8" = 1'-0"

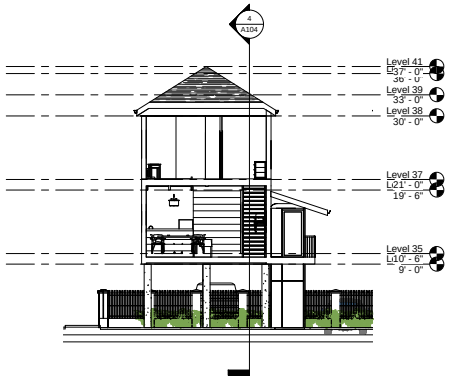

3 Section 3
1/8" = 1'-0"

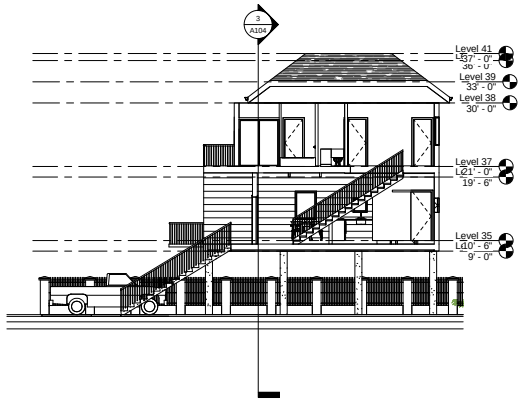

4 Section 4
1/8" = 1'-0"

Autodesk® Revit®

www.autodesk.com/revit

No.	Description	Date

Steven Chiocchio

Point Lookout

Project 3

Project number	3
Date	5/04/2015
Drawn by	Steven Chiocchio
Checked by	Professor Anderson

A104

Scale 1/8" = 1'-0"

5/7/2015 3:26:00 PM

1 3D View 1

5 3D View 5

3 3D View 3

2 3D View 2

4 3D View 4

6 3D View 6

10 3D View 10

8 3D View 8

9 3D View 9

Autodesk® Revit®

www.autodesk.com/revit

No.	Description	Date

Steven Chiocchio

Point Lookout

Project 3

Project number	3
Date	5/04/2015
Drawn by	Steven Chiocchio
Checked by	Professor Anderson

A105

Scale

5/7/2015 3:19:33 PM